
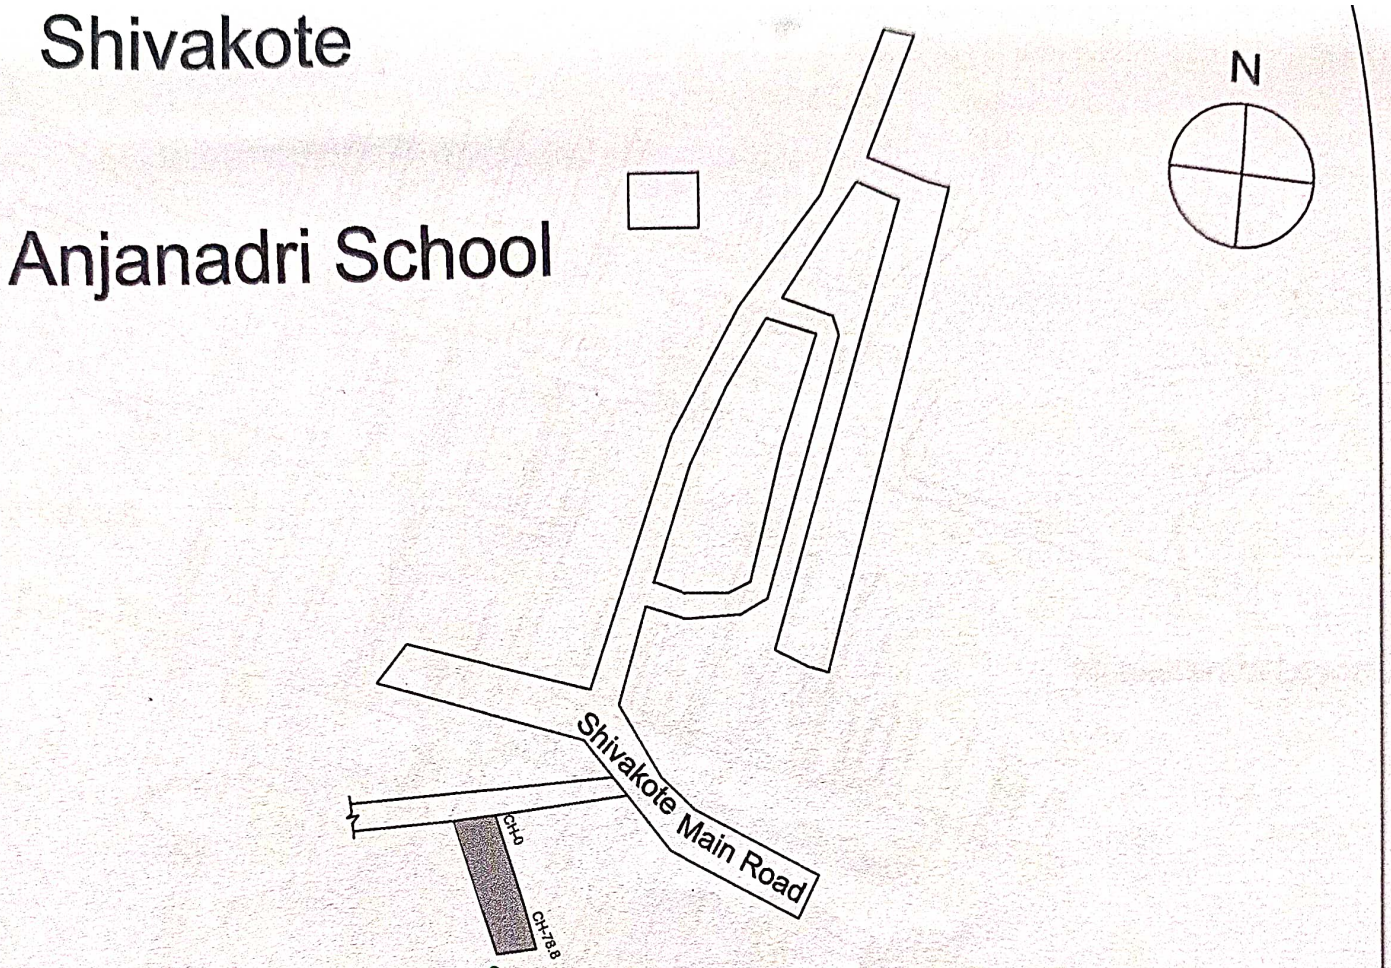


NOTES:- **1) Do Not Scale The Drawings** **2) All Dimensions Are In meters**	INDEX CC Road
PROJECT	Development of Roads and Drains at Kasagattapura, Vaderahalli, Shivakote, Kachohalli Grama Panchayathi Limits and Surrounding Areas of Yelahanka Assembly Constituency Under Amrutha Nagarothana Grants.(PACKAGE NO-05)
CLIENT	BBMP

Asst Executive Engineer
Project Division
Yelahanka Zone
BBMP Bangalore-63

RUDRAPRASAD CONSULTANTS
STRUCTURAL ENGINEERS, ARCHITECTS
& PROJECT MANAGEMENT CONSULTANTS
No. 3 7th MAIN,
MALLESWARAM BANGALORE-560003
Ph : 23444301
Mob : 91-9448227083,91-9972824528
E-mail: rudraprasad3@rediffmail.com
Web: www.arkengineers.com

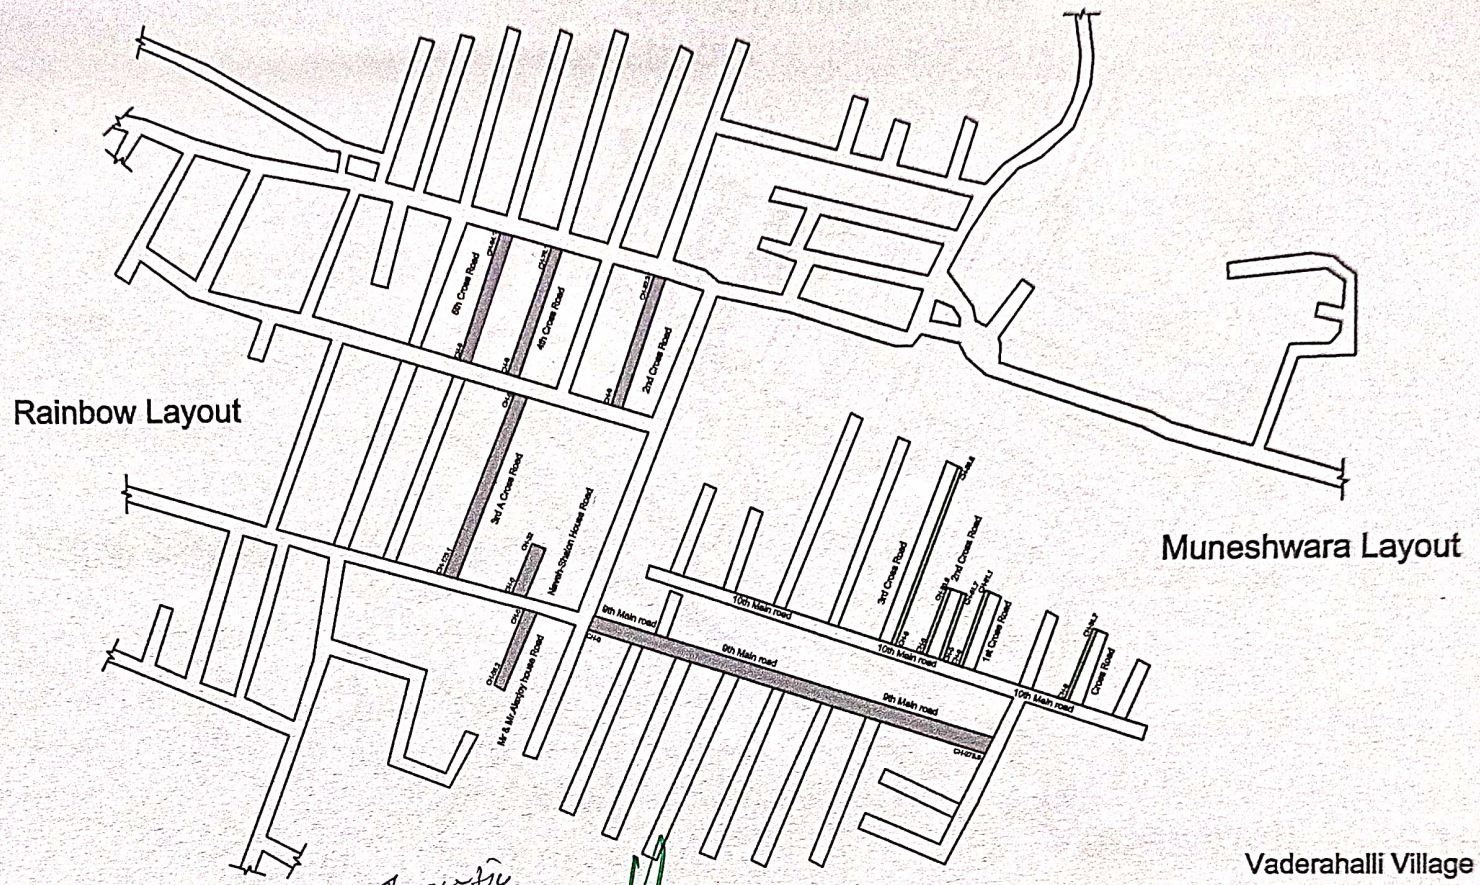


NOTES:-	INDEX
1) Do Not Scale The Drawings 2) All Dimensions Are In meters	CC road CC Drain

Asst. Executive Engineer
Project Division
Yelahanka Zone
BBMP

PROJECT	Development of Roads and Drains at Kasagattapura, Vaderahalli, Shivakote, Kachohalli Grama Panchayathi Limits and Surrounding Areas of Yelahanka Assembly Constituency Under Amrutha Nagarothana Grants.(PACKAGE NO-05)	RUDRAPRASAD CONSULTANTS STRUCTURAL ENGINEERS, ARCHITECTS & PROJECT MANAGEMENT CONSULTANTS No. 3 7th MAIN, MALLESWARAM BANGALORE-560003 Ph : 23444501 Mob : 91-9448227083,91-9972924328 E-mail: rudraprasad3@rediffmail.com Web: www.arkengineers.com
CLIENT	BBMP	

Seveen hills County Layout

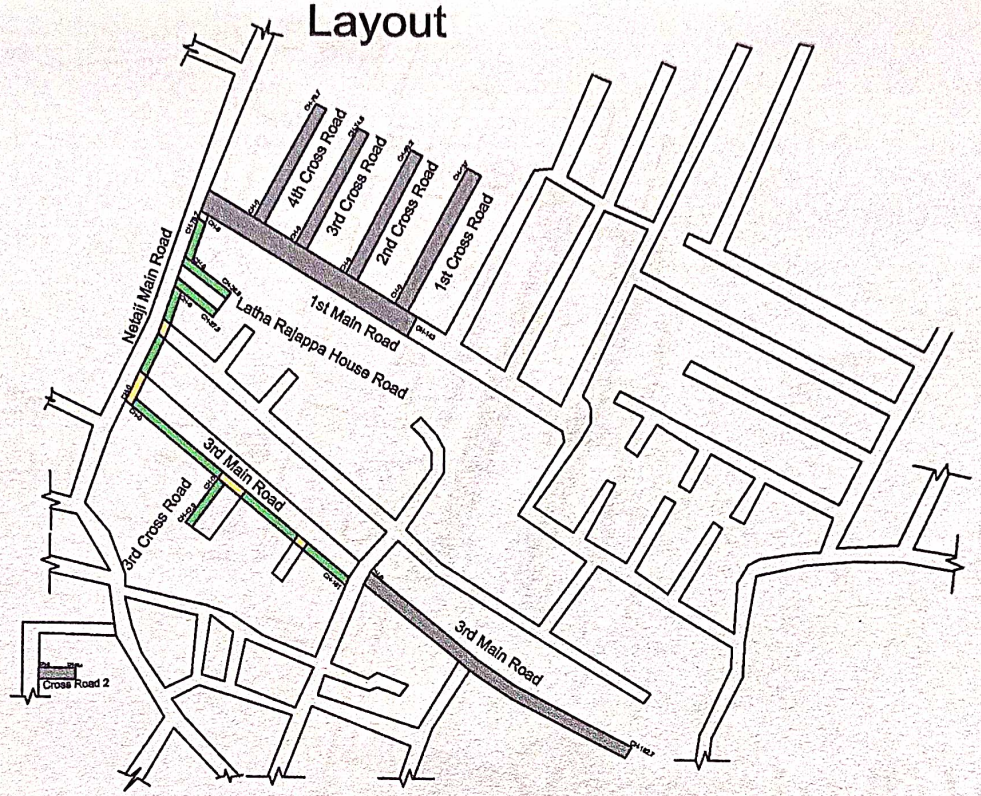

Netaji Layout

Vaderahalli Village

NOTES:-

1) Do Not Scale The Drawings

2) All Dimensions Are In meters

INDEX


Road | CC Drain | Culvert

Asst. Executive Engineer
Project Division
Dasarahalli Zone
BBMP, Bangalore-57

PROJECT	Development of Roads and Drains at Kasagattapura, Vaderahalli, Shivakote, Kachohalli Grama Panchayathi Limits and Surrounding Areas of Yelahanka Assembly Constituency Under Amrutha Nagarothana Grants.(PACKAGE NO-05)
CLIENT	BBMP

RUDRAPRASAD CONSULTANTS
STRUCTURAL ENGINEERS, ARCHITECTS
& PROJECT MANAGEMENT CONSULTANTS
No. 3 7th MAIN,
MALLESWARAM BANGALORE-560003
Ph : 23444801
Mob : 91-9448227053,91-9972824328
E-mail: rudraprasad3@rediffmail.com
Web: www.arkengineers.com

Elegant Nest Layout

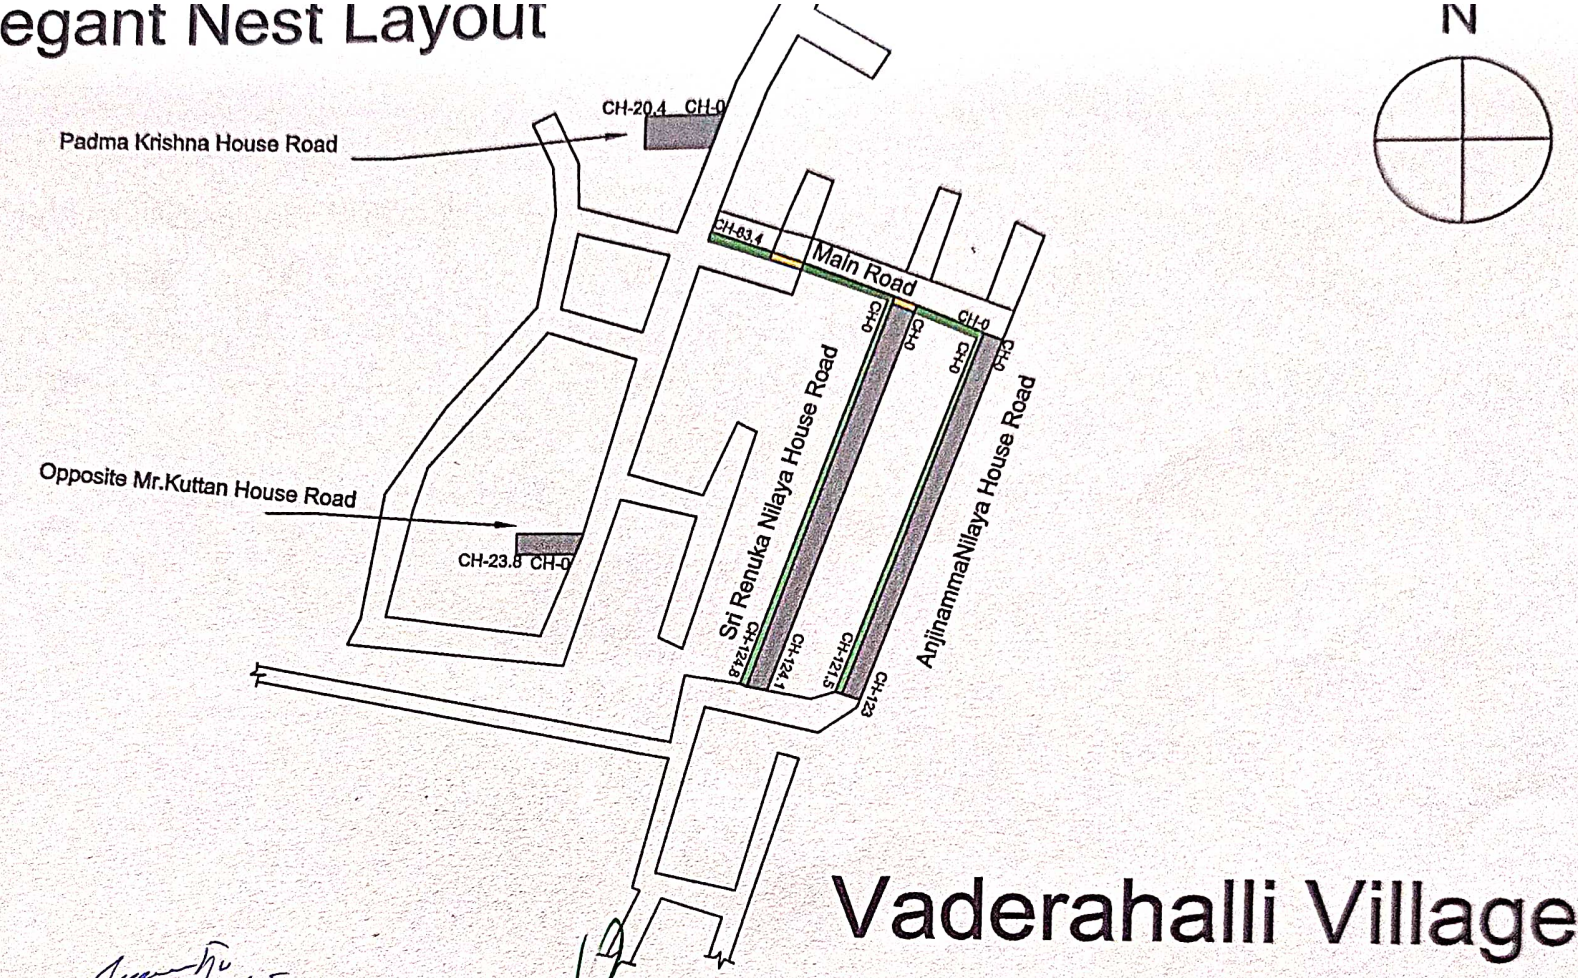

NOTES:-

1) Do Not Scale The Drawings

2) All Dimensions Are In meters

INDEX

Asst. Executive Engineer
Project Division
Yelahanka Zone
BBMP, Bangalore-92

CC road | CC Drain | Culvert

PROJECT	Development of Roads and Drains at Kasagattepura, Vaderahalli, Shivakote, Kachohalli Grama Panchayathi Limits and Surrounding Areas of Yelahanka Assembly Constituency Under Amrutha Nagarothana Grants.(PACKAGE NO-05)
CLIENT	BBMP

RUDRAPRASAD CONSULTANTS

STRUCTURAL ENGINEERS, ARCHITECTS & PROJECT MANAGEMENT CONSULTANTS

No. 3 7th MAIN,
MALLESWARAM BANGALORE-560003
Ph : 23444801
Mob : 91-9448227083,91-8972824526
E-mail: rudraprasad3@rediffmail.com
Web: www.orkengineers.com